LEGEND:

EIP	EXISTING IRON PIPE
NIP	NEW IRON PIPE
CM	CONCRETE MONUMENT
MH	MANHOLE
MBL	MINIMUM BUILDING LINE
R/W	RIGHT-OF-WAY
CH	CHORD
C/L	CENTERLINE
PP	POWER POLE

NOTES:

TAX PARCEL #0138074

DEED REFERENCE: D.B. 3826 PG. 1552

PROPERTY REFERENCE: LOT 1, BELCO, INC. P.B. 167 PG. 61

PROPERTY ADDRESS: 1000 NC 150 WEST GREENSBORO, NC

RATIO OF PRECISION: 1:10,000

ZONING: CU-LI (CONDITIONAL USE LIGHT INDUSTRIAL)

NO NCGS MONUMENTS WITHIN 2000 FEET.

AREA IN LOT 1: 1.533 ACRES±

MAP DRAWN FROM INFORMATON TAKEN FROM A LANDSCAPE PLAN BY SOUTHERN EXPOSURE FOR PETE BRYANT DATED 2-18-15.

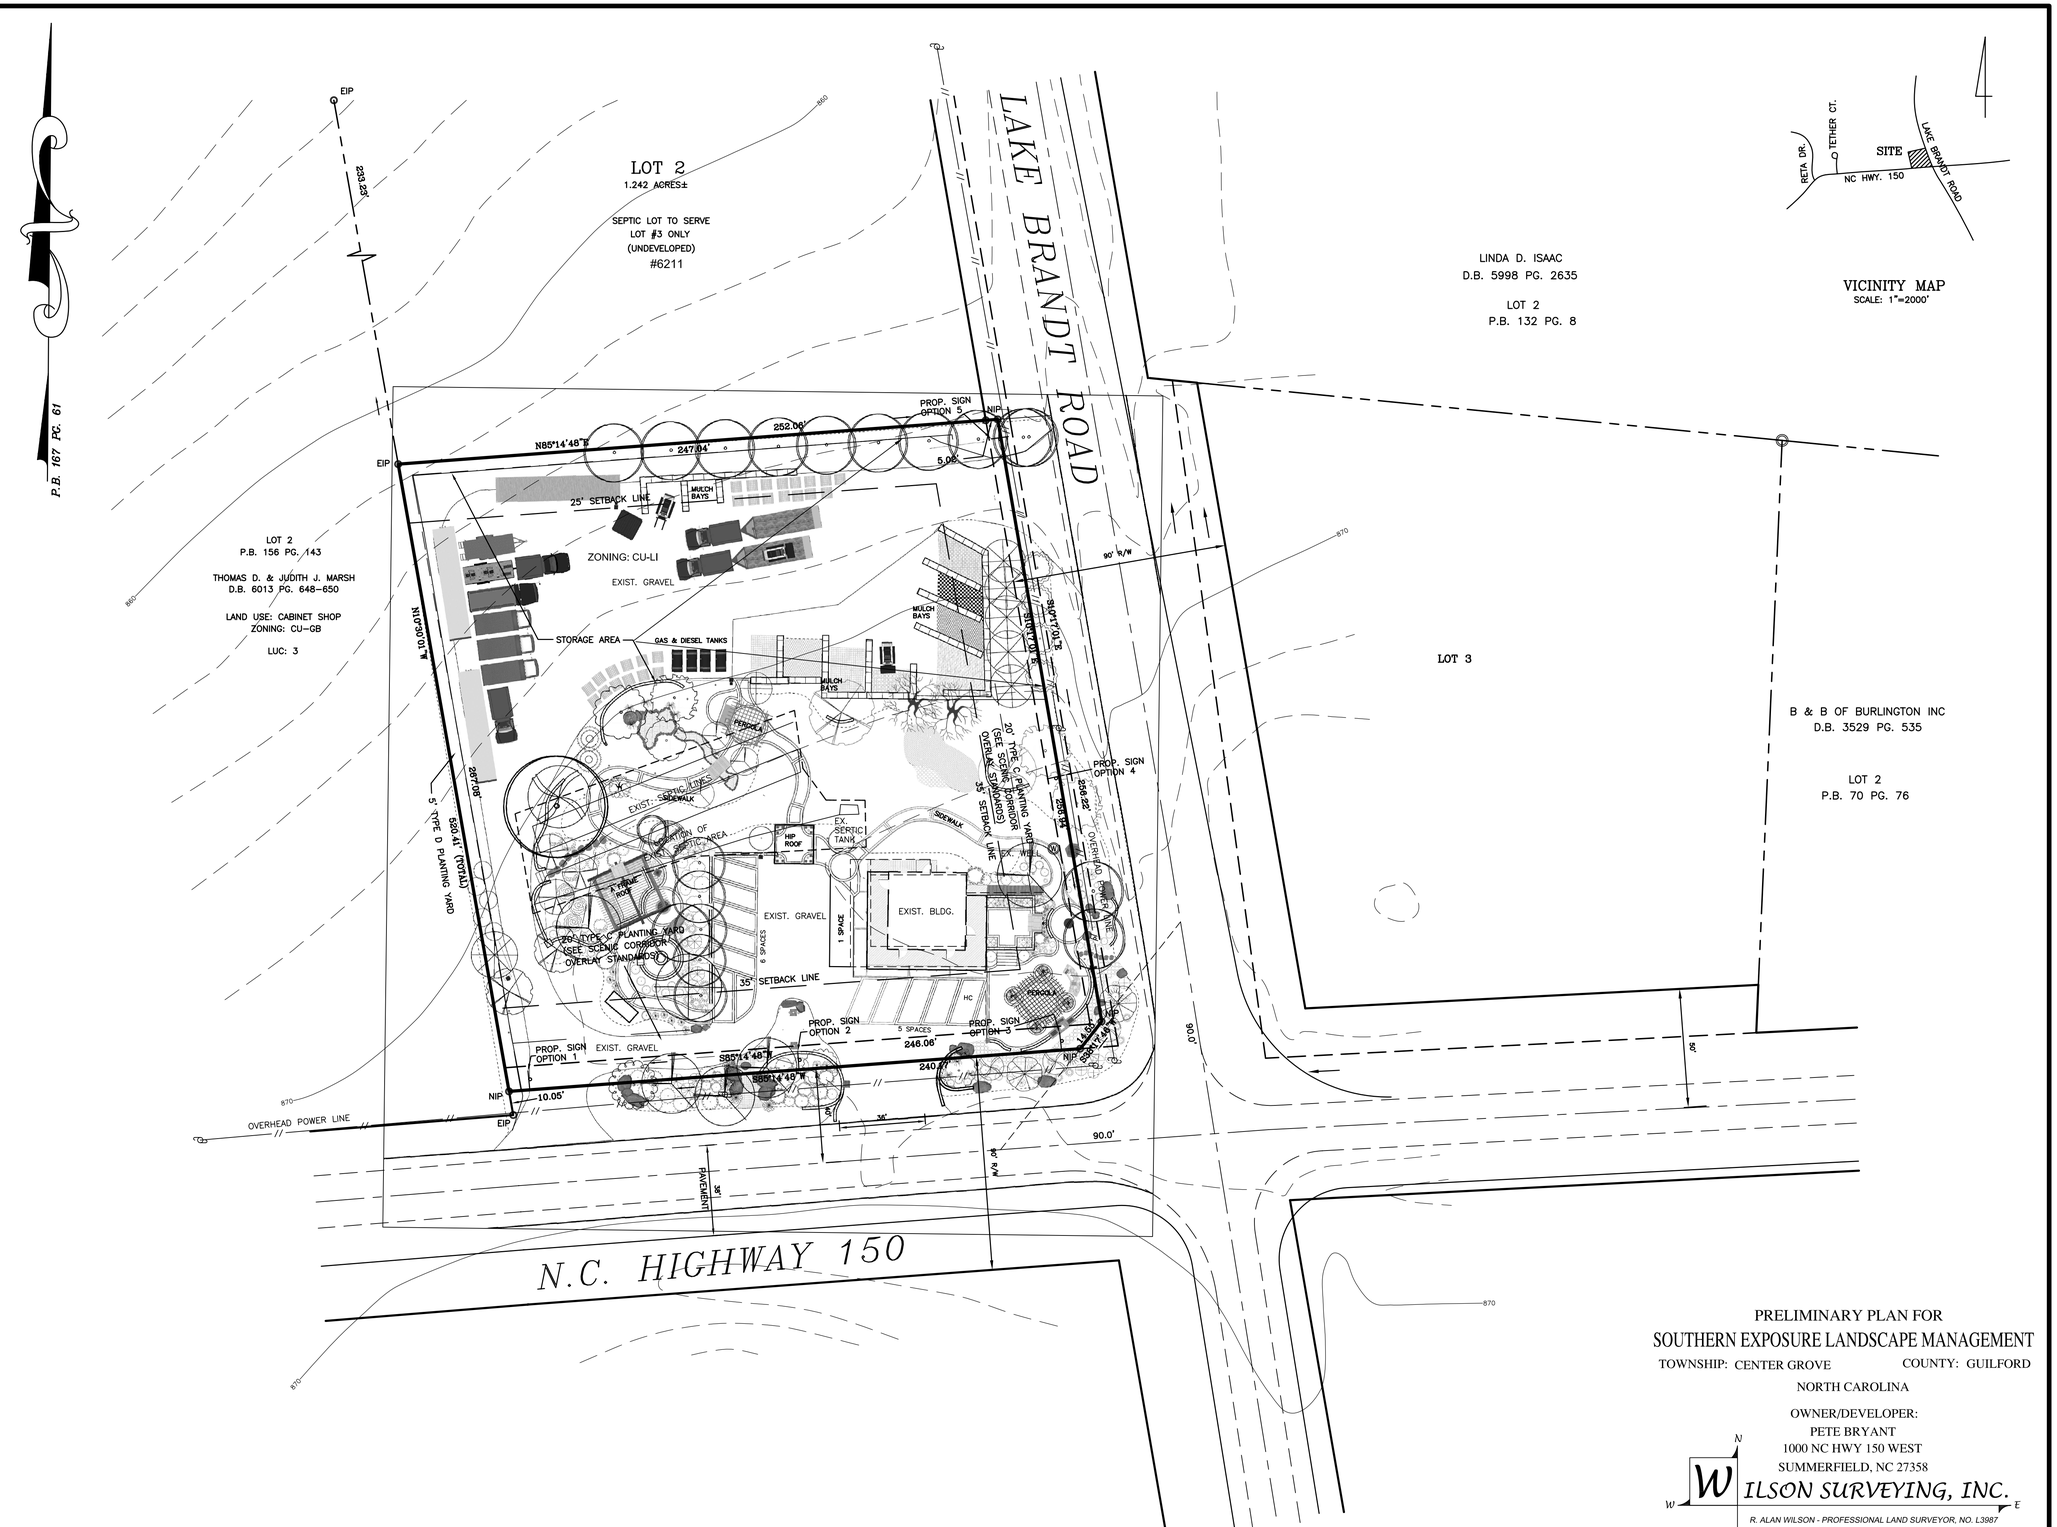

VICINITY MAP
SCALE: 1"=2000'

PRELIMINARY PLAN FOR
SOUTHERN EXPOSURE LANDSCAPE MANAGEMENT
TOWNSHIP: CENTER GROVE COUNTY: GUILFORD
NORTH CAROLINA

OWNER/DEVELOPER:
PETE BRYANT
1000 NC HWY 150 WEST
SUMMERFIELD, NC 27358

WILSON SURVEYING, INC.
R. ALAN WILSON - PROFESSIONAL LAND SURVEYOR, NO. L3987
402 BLANDWOOD AVENUE, GREENSBORO, N.C. 27401
TELEPHONE: (336) 275-8696 * FAX: (336) 272-1617

DATE: 03-03-15 SCALE: 1"=30'

30 0 15 30 60 120

DRAWN BY: RAM	DRAWING FILE:
PROJ. NO.: 60040	© Robert E. Wilson, Inc. A.S. 2000 All Rights Reserved

PRELIMINARY
NOT FOR RECORDING
SALES OR CONVEYANCES

border

limits